THE CONTRACTOR SHALL VERIFY AND BE RESPONSIBLE FOR ALL DIMENSIONS. DO NOT SCALE THE DRAWING - ANY ERRORS OR OMISSIONS SHALL BE REPORTED TO STANTEC WITHOUT DELAY.
THE COPYRIGHTS TO ALL DESIGNS AND DRAWINGS ARE THE PROPERTY OF STANTEC. REPRODUCTION OR USE FOR ANY PURPOSE OTHER THAN THAT AUTHORIZED BY STANTEC IS FORBIDDEN.

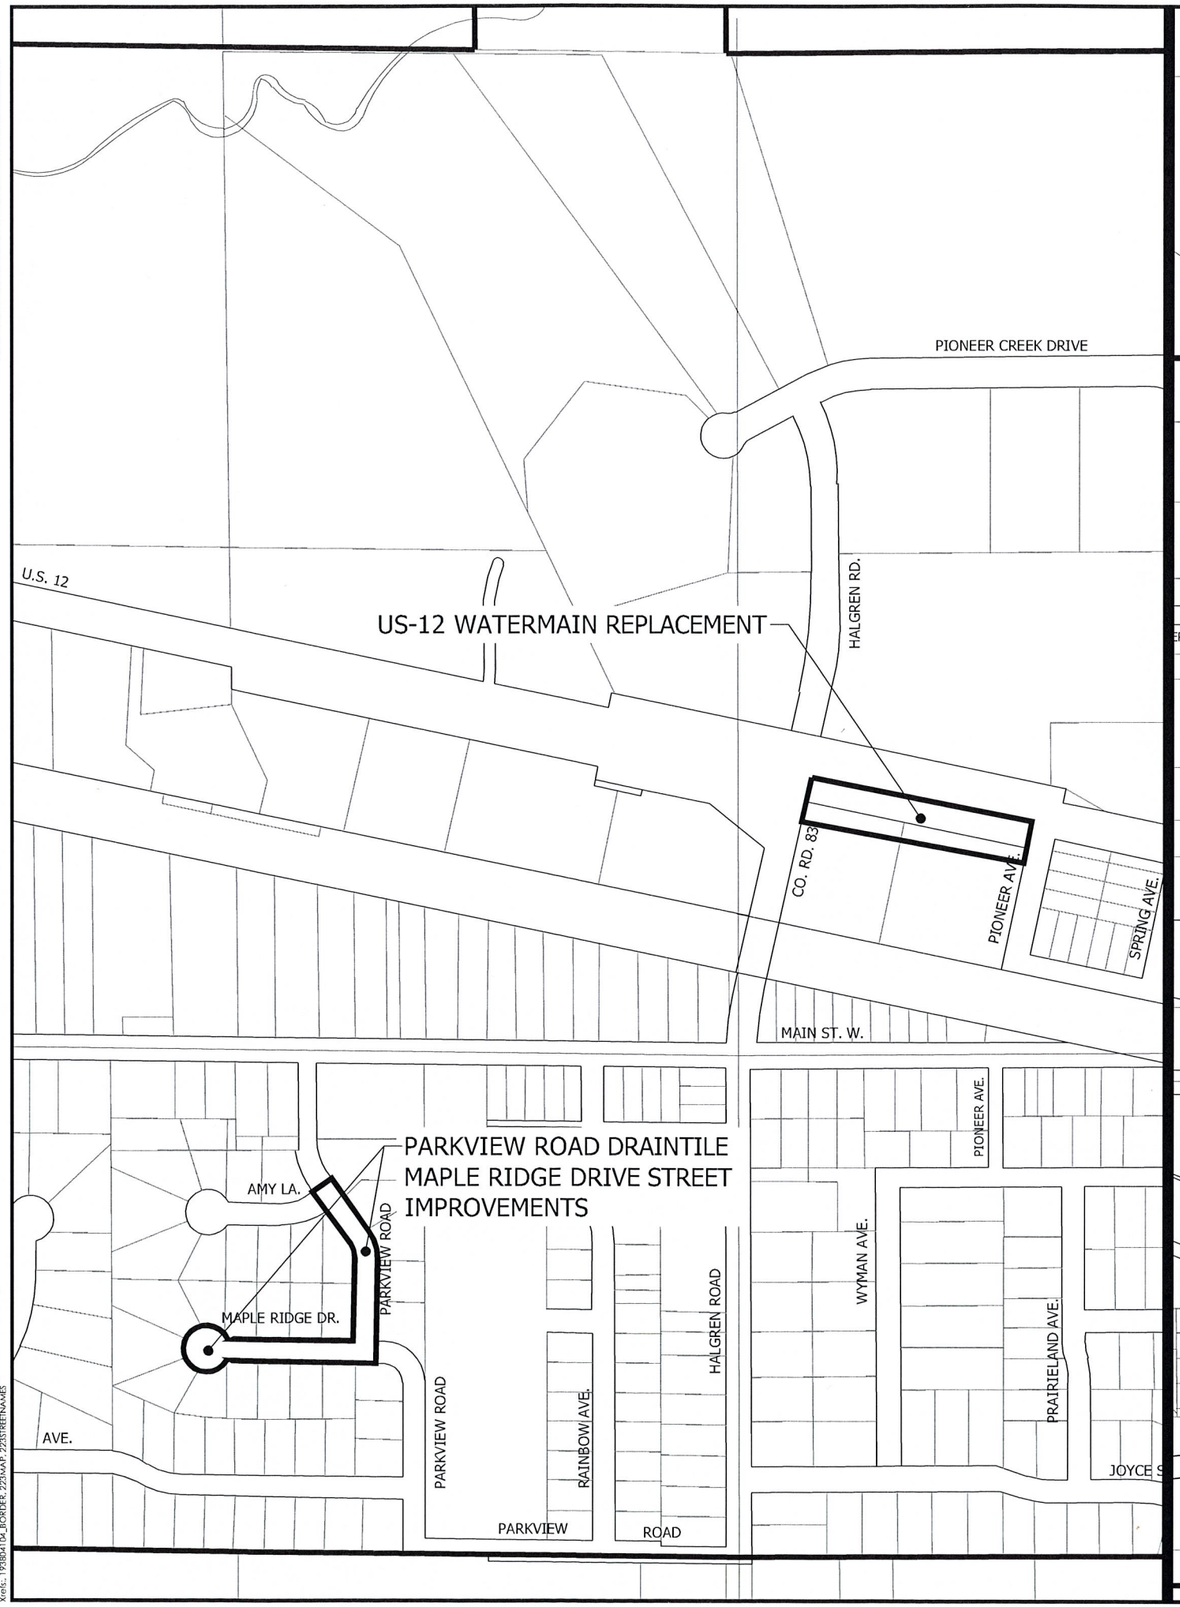

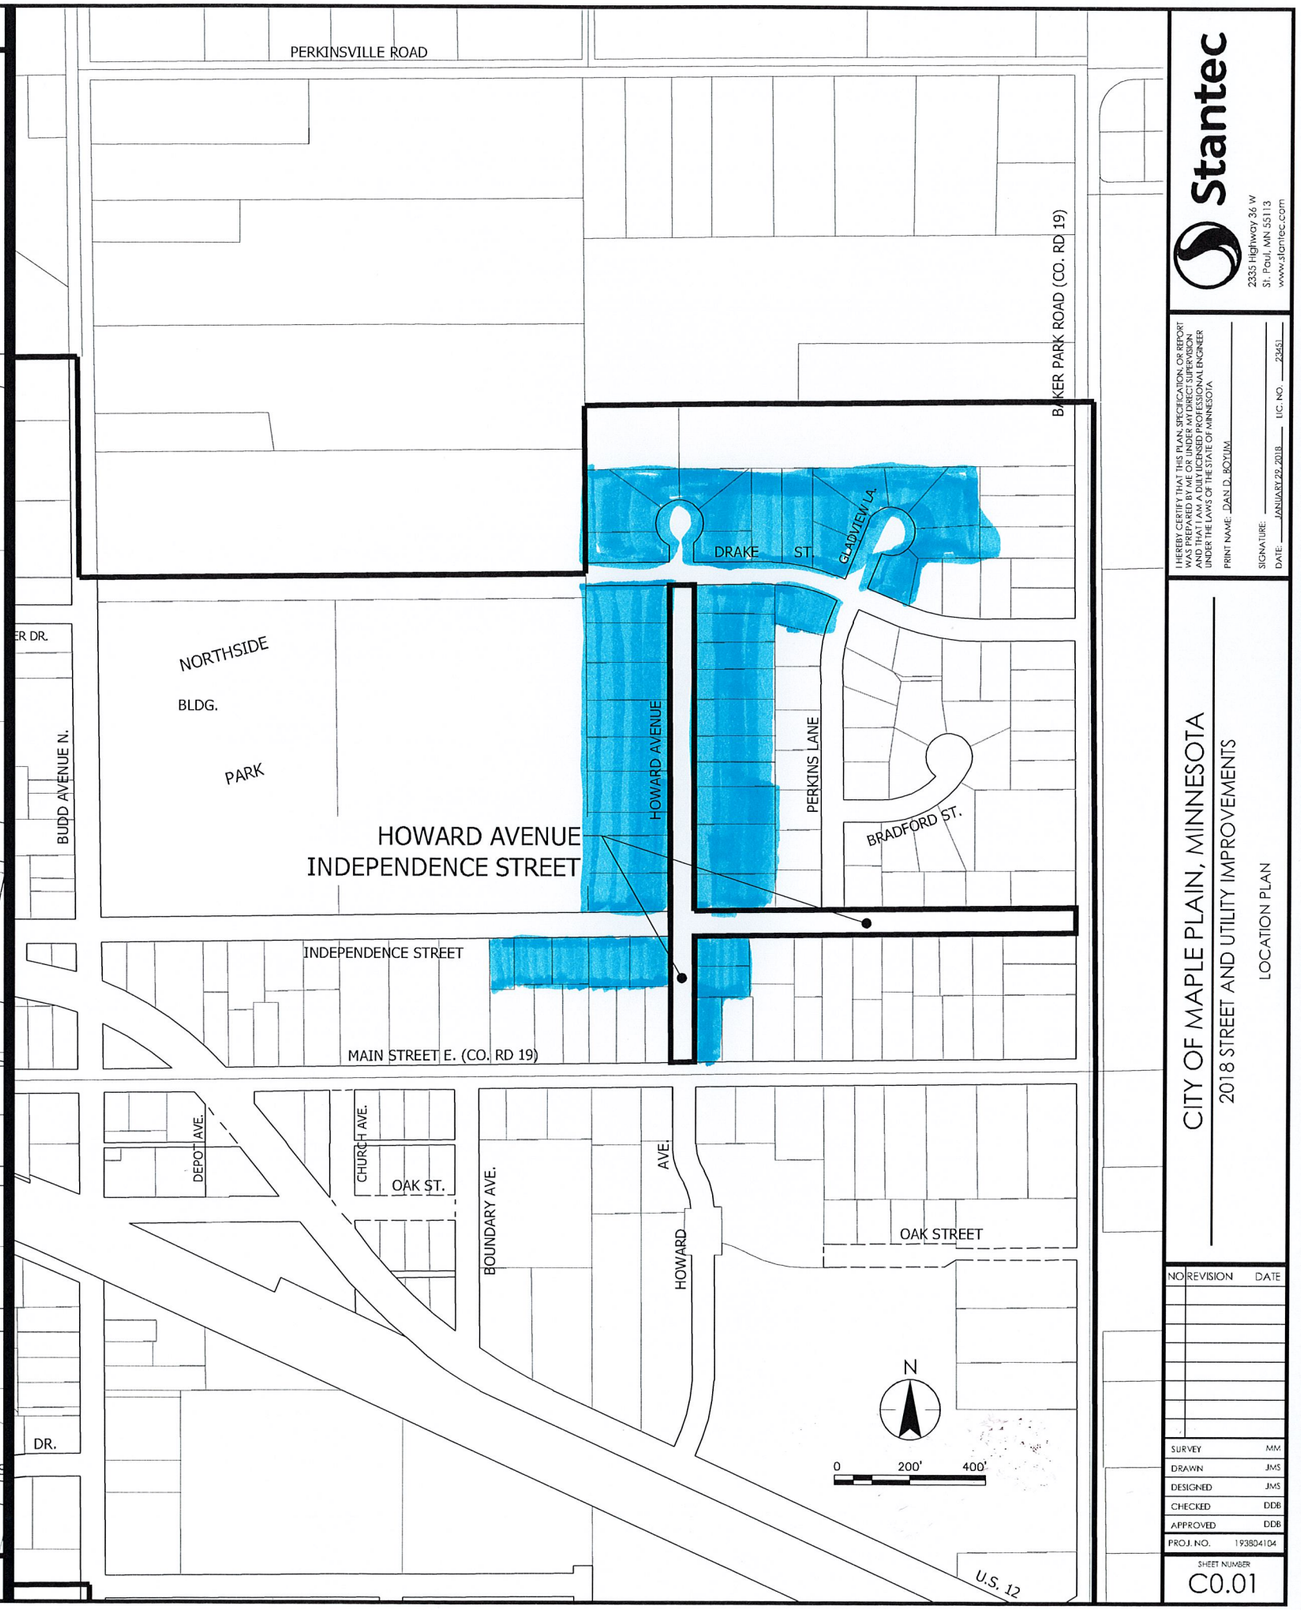

Stantec
2335 Highway 36 W
St. Paul, MN 55113
www.stantec.com

I HEREBY CERTIFY THAT THIS PLAN, SPECIFICATION, OR REPORT WAS PREPARED BY ME OR UNDER MY DIRECT SUPERVISION AND THAT I AM A DULY LICENSED PROFESSIONAL ENGINEER UNDER THE LAWS OF THE STATE OF MINNESOTA

PRINT NAME: DAN D. ROVIG

SIGNATURE:

DATE: JANUARY 29, 2018 LIC. NO. 23651

CITY OF MAPLE PLAIN, MINNESOTA
2018 STREET AND UTILITY IMPROVEMENTS
LOCATION PLAN

NO	REVISION	DATE

SURVEY	MM
DRAWN	JMS
DESIGNED	JMS
CHECKED	DDB
APPROVED	DDB
PROJ. NO.	193804104

SHEET NUMBER
C0.01

Plot Date: 02/22/2018 - 3:19pm
Drawing name: V:\193804104\active\193804104\CAD\Dwgs\193804104C001.dwg
Xrefs: 193804104_BORDER_22SMAP_22STREETNAMES